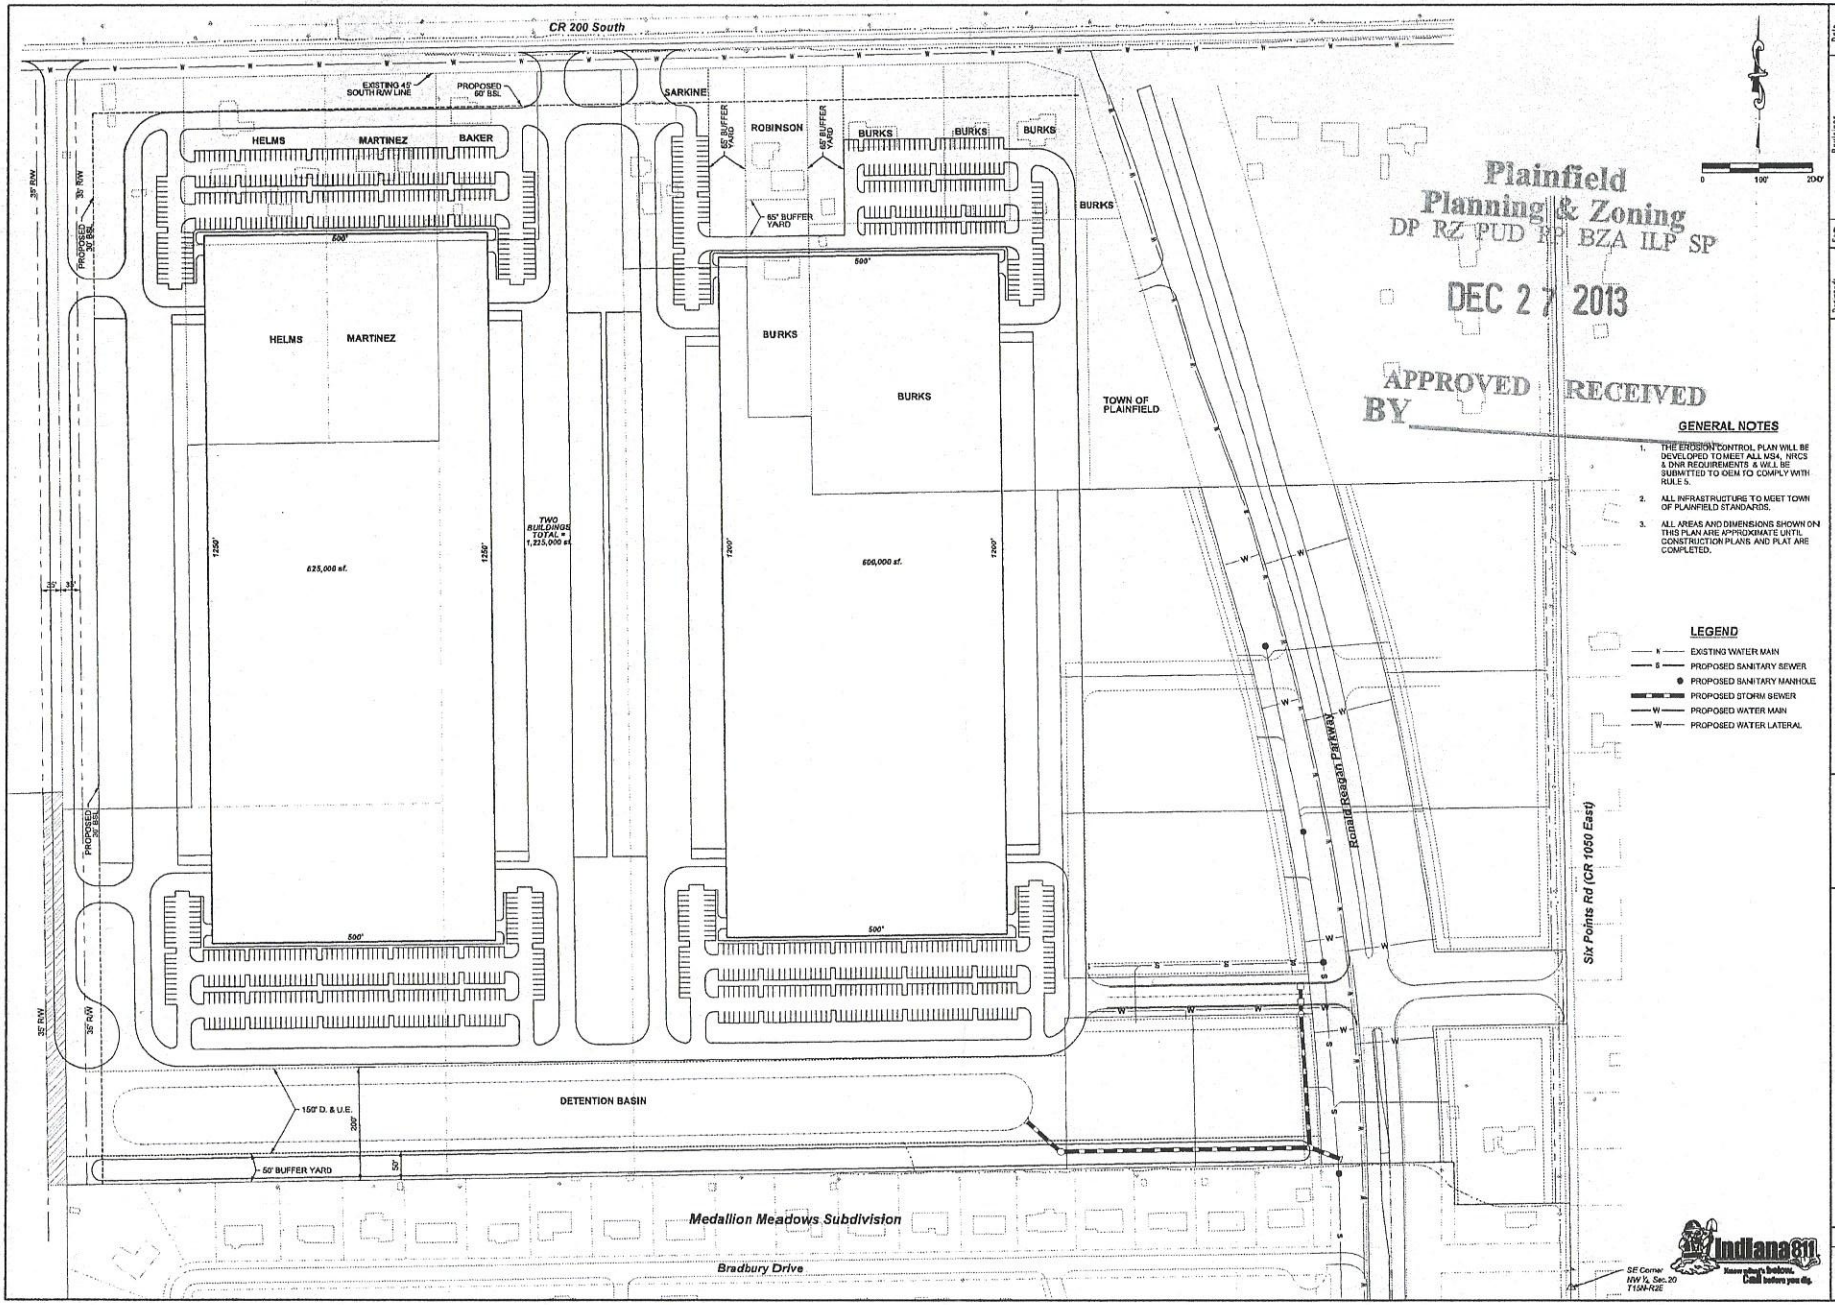

GENERAL NOTES

1. THE EROSION CONTROL PLAN WILL BE DEVELOPED TO MEET ALL MS4, NRCS & DNR REQUIREMENTS & WILL BE SUBMITTED TO OEM TO COMPLY WITH RULE 5.
2. ALL INFRASTRUCTURE TO MEET TOWN OF PLAINFIELD STANDARDS.
3. ALL AREAS AND DIMENSIONS SHOWN ON THIS PLAN ARE APPROXIMATE UNTIL CONSTRUCTION PLANS AND PLAT ARE COMPLETED.

LEGEND

- EXISTING WATER MAIN
- PROPOSED SANITARY SEWER
- PROPOSED SANITARY MANHOLE
- PROPOSED STORM SEWER
- PROPOSED WATER MAIN
- PROPOSED WATER LATERAL

Indiana 811 — Know what's below. Call before you dig.

Revisions	Date

Designed: BS
Drawn: DAF
Checked:
Scale: 1"=100'
Date: 08-26-13

CONCEPTUAL I-2 WAREHOUSE LAYOUT
VERUS / CHARLIE
WASHINGTON TOWNSHIP
PLAINFIELD, INDIANA

BANNING ENGINEERING
853 COLUMBIA ROAD, SUITE #101
PLAINFIELD, IN. 46168
BUS: (317) 707-3800 FAX: (317) 707-3800
E-MAIL: Banning@BanningEngineering.com
WEB: www.BanningEngineering.com

Project No: 04147

Sheet No: 1 of 1